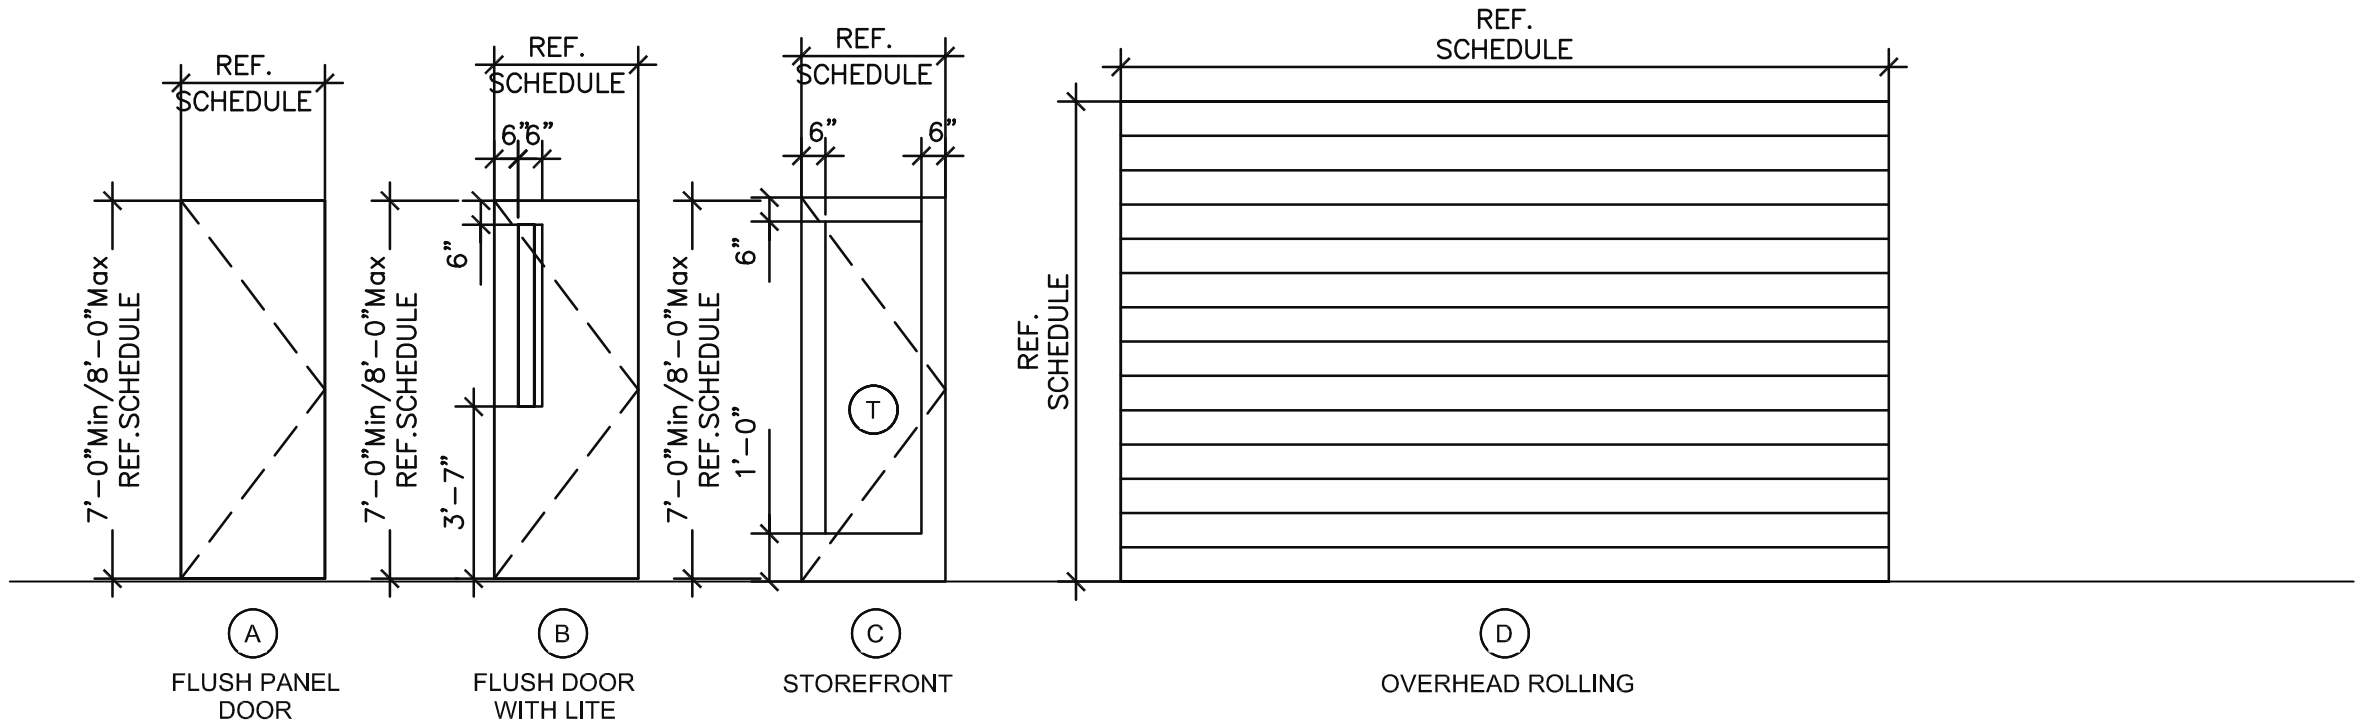

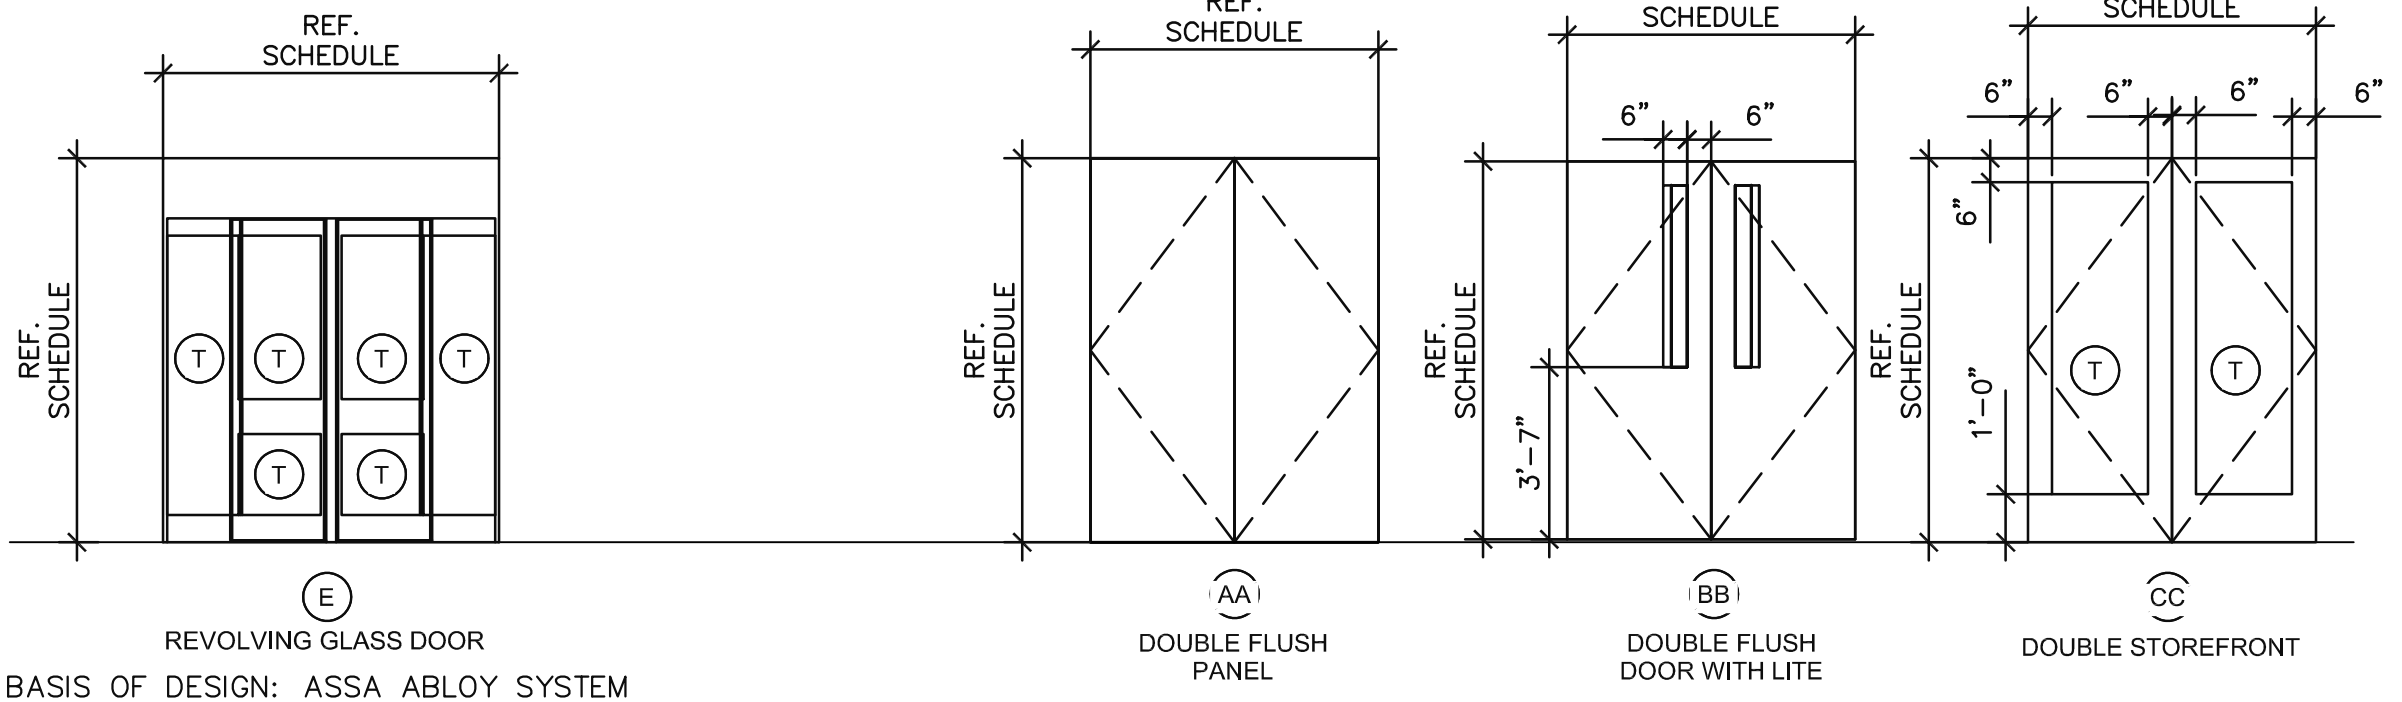

BASIS OF DESIGN: ASSA ABLOY SYSTEM RD4A2–7, CONFIRM WITH SECURITY PRIOR TO SPECIFYING & ORDERING

DOOR TYPES

REV. NO. 001	DWG. NO. AD-07
REV. DATE : 01-22-2021	
DRAWN BY : NBS	SCALE : 1/4" = 1'-0"